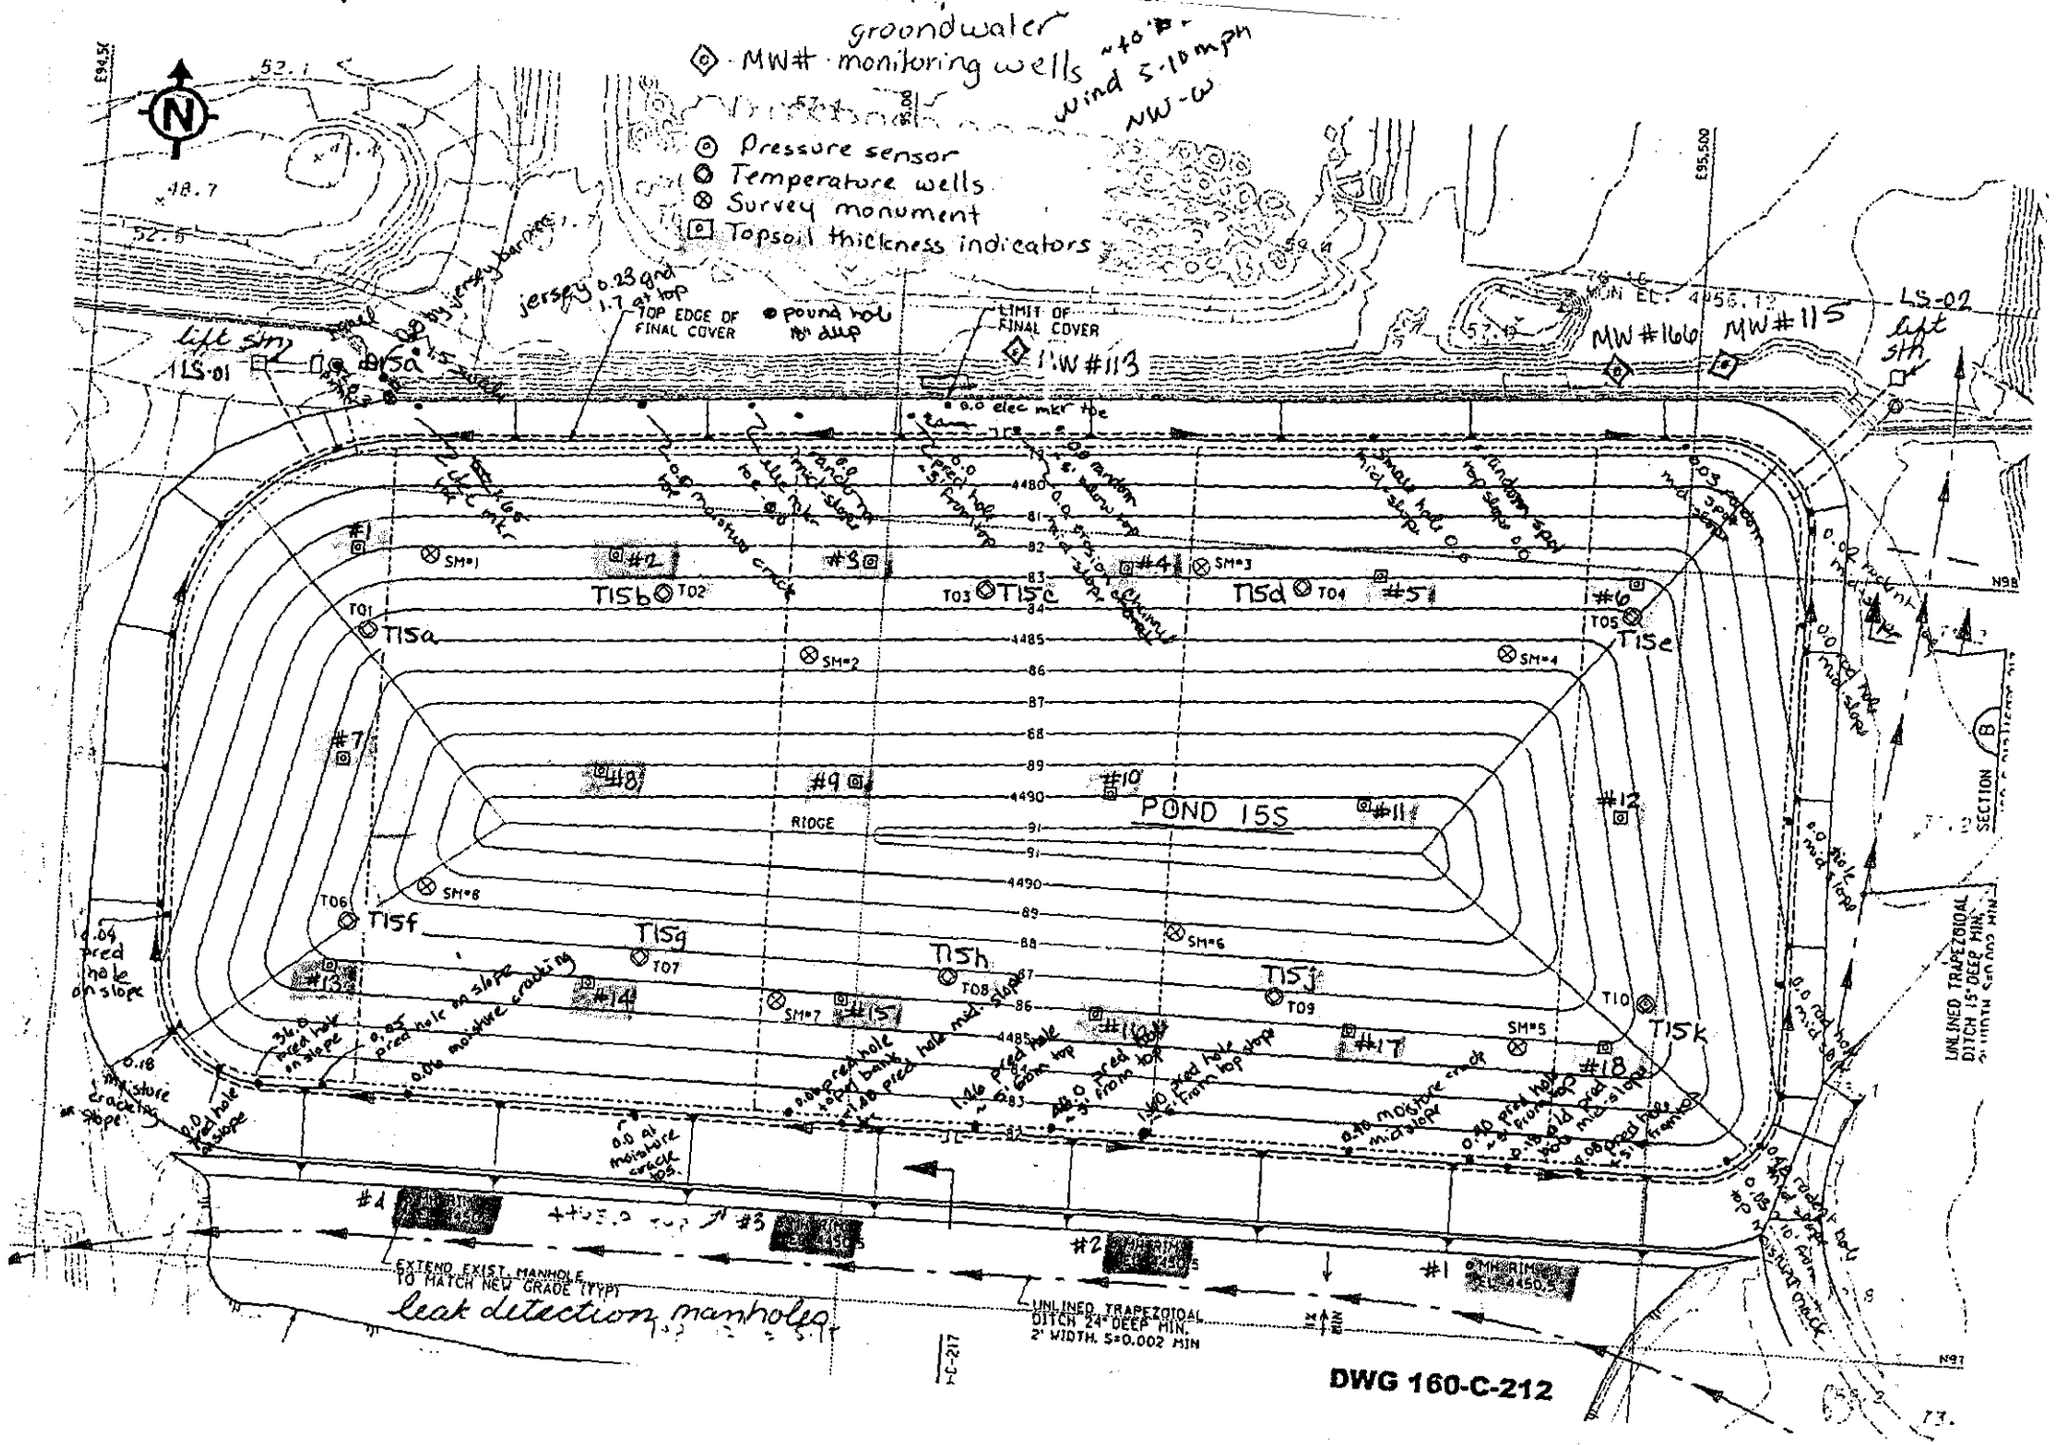
groundwater
MW# monitoring wells
Wind 5-10 mph NW-W
Pressure sensor
Temperature wells
Survey monument
Topsoil thickness indicators
LIMIT OF FINAL COVER
TOP EDGE OF FINAL COVER
MW#113
MW#166
MW#115
LS-01
LS-02
POND 15S
RIDGE
T15a
T15b
T15c
T15d
T15e
T15f
T15g
T15h
T15j
T15k
SM#1
SM#2
SM#3
SM#4
SM#5
SM#6
SM#7
#1
#2
#3
#4
#5
#6
#7
#8
#9
#10
#11
#12
#13
#14
#15
#16
#17
#18
EXTEND EXIST. MANHOLE TO MATCH NEW GRADE (TYP)
leak detection manholes
UNLINED TRAPEZOIDAL DITCH 24" DEEP MIN. 2' WIDTH, S=0.002 MIN
UNLINED TRAPEZOIDAL DITCH 15" DEEP MIN.
DWG 160-C-212

899453